EXHIBIT **A-1**

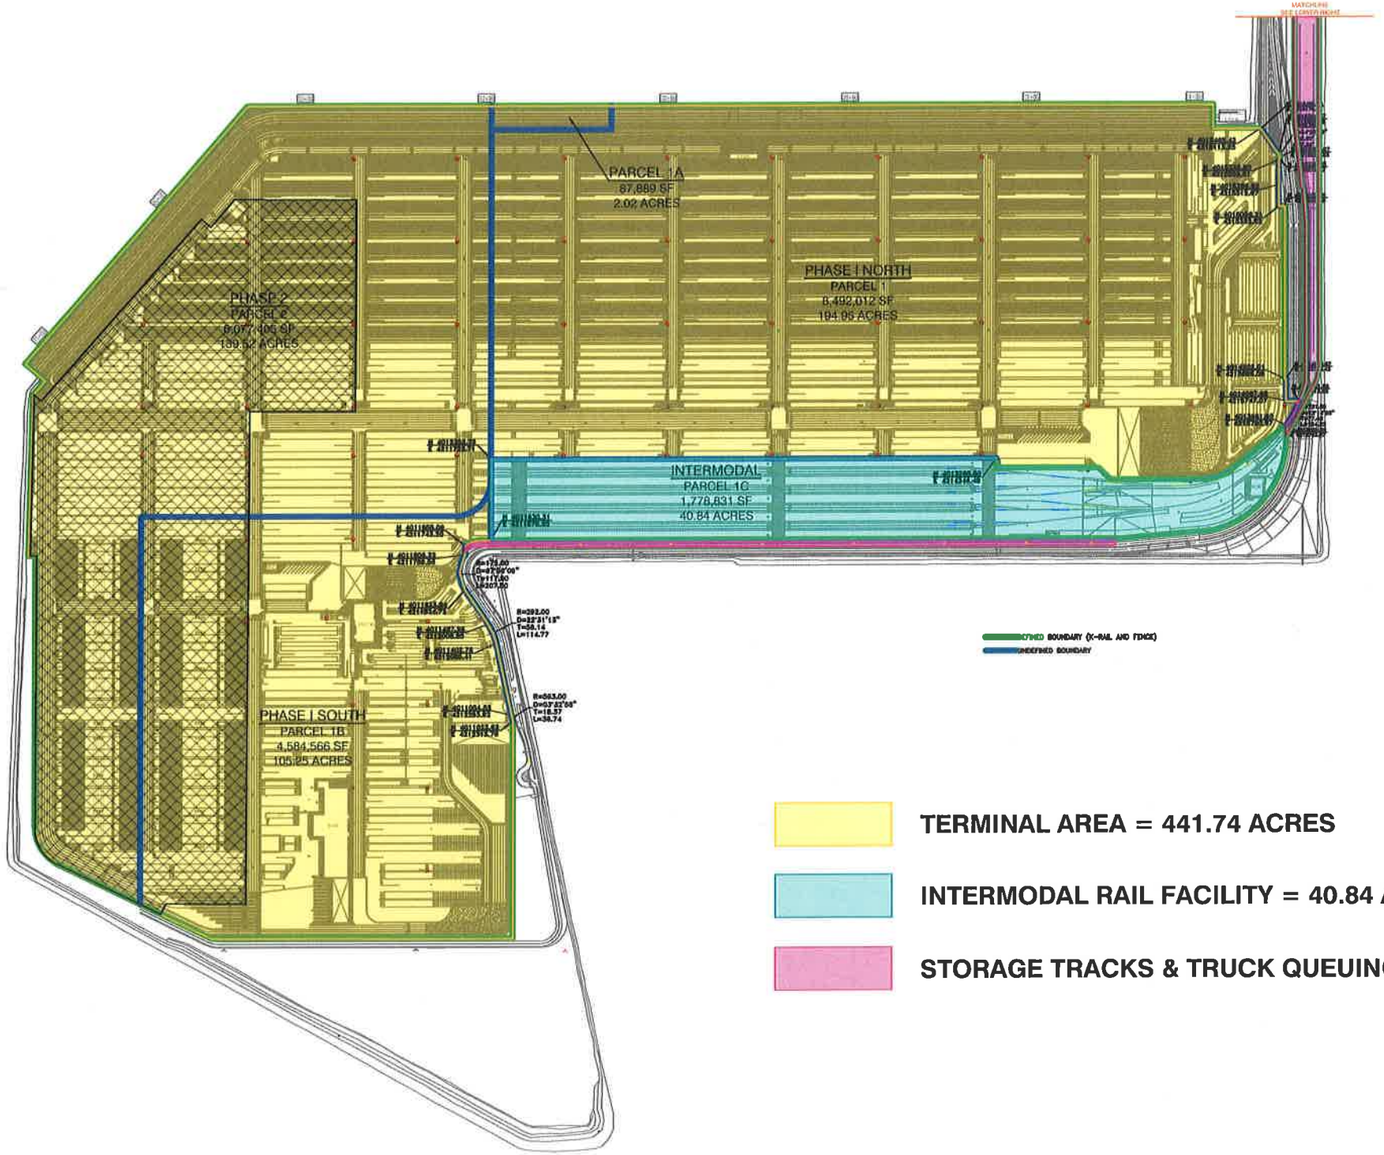

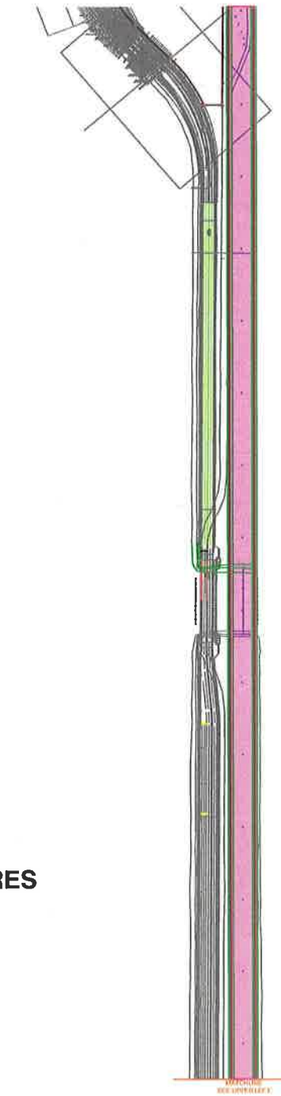

TERMINAL AREA = 441.74 ACRES

INTERMODAL RAIL FACILITY = 40.84 ACRES

STORAGE TRACKS & TRUCK QUEUING LANES = 29.78 ACRES

A-1 PLAN - PREMISES MAP
1" = 300'

N

NO.	DATE	DRAWN	REVISIONS –	CHK'D	APP'D	NO.	DATE	DRAWN	REVISIONS –	CHK'D	APP'D

SCALE: AS SHOWN
DRAWN:
CHECKED:
DESIGNED:
ENGR/ARCH

CHIEF OF DESIGN
ASSISTANT CHIEF HARBOR ENGINEER
CHIEF HARBOR ENGINEER DATE

PERMIT MAP - PIER 400 PREMISES

APM TERMINALS (MAERSK)

THE PORT OF LOS ANGELES
ENGINEERING DIVISION
425 S. PALOS VERDES STREET SAN PEDRO CA 90731-3309

DRAWING NUMBER

TRANSMITTAL 2