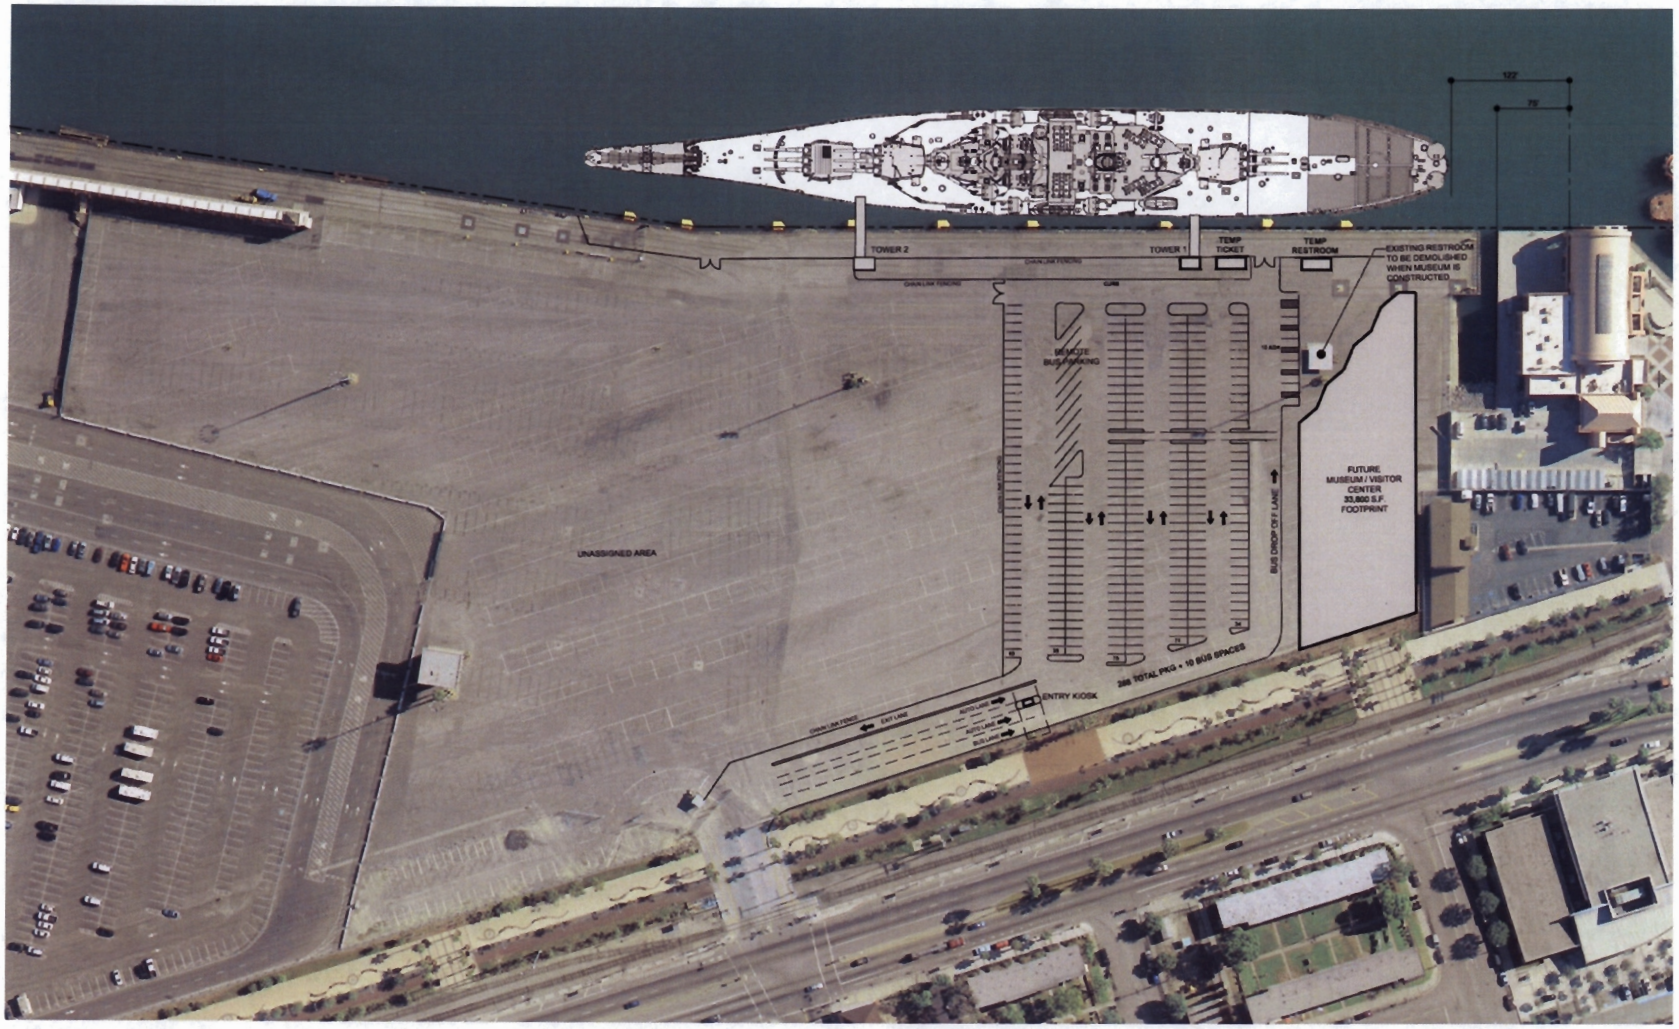

OVERALL CONCEPTUAL AERIAL SITE AND PARKING PLAN | D

SCALE: 1" = 80'-0"

architecture planning interiors

R²A ARCHITECTURE

2900 Bristol Street, Suite E205
Costa Mesa, CA 92626-7909
ph: 714.435.0380
fx: 714.435.0383

PACIFIC BATTLESHIP CENTER
USS IOWA PROJECT AT BERTH 87

Port of Los Angeles
San Pedro, CA

R²A Project Number:	9235.00P
CAD File:	
Drawn: TB	Checked: LK
Drawing Date:	November 15, 2010

Rev:	Date:	Description:
△		
△		
△		
△		
△		
△		
△		
△		

OVERALL CONCEPTUA
AERIAL SITE AND
PARKING PLAN

A1.1.0

TRANSMITTAL #2