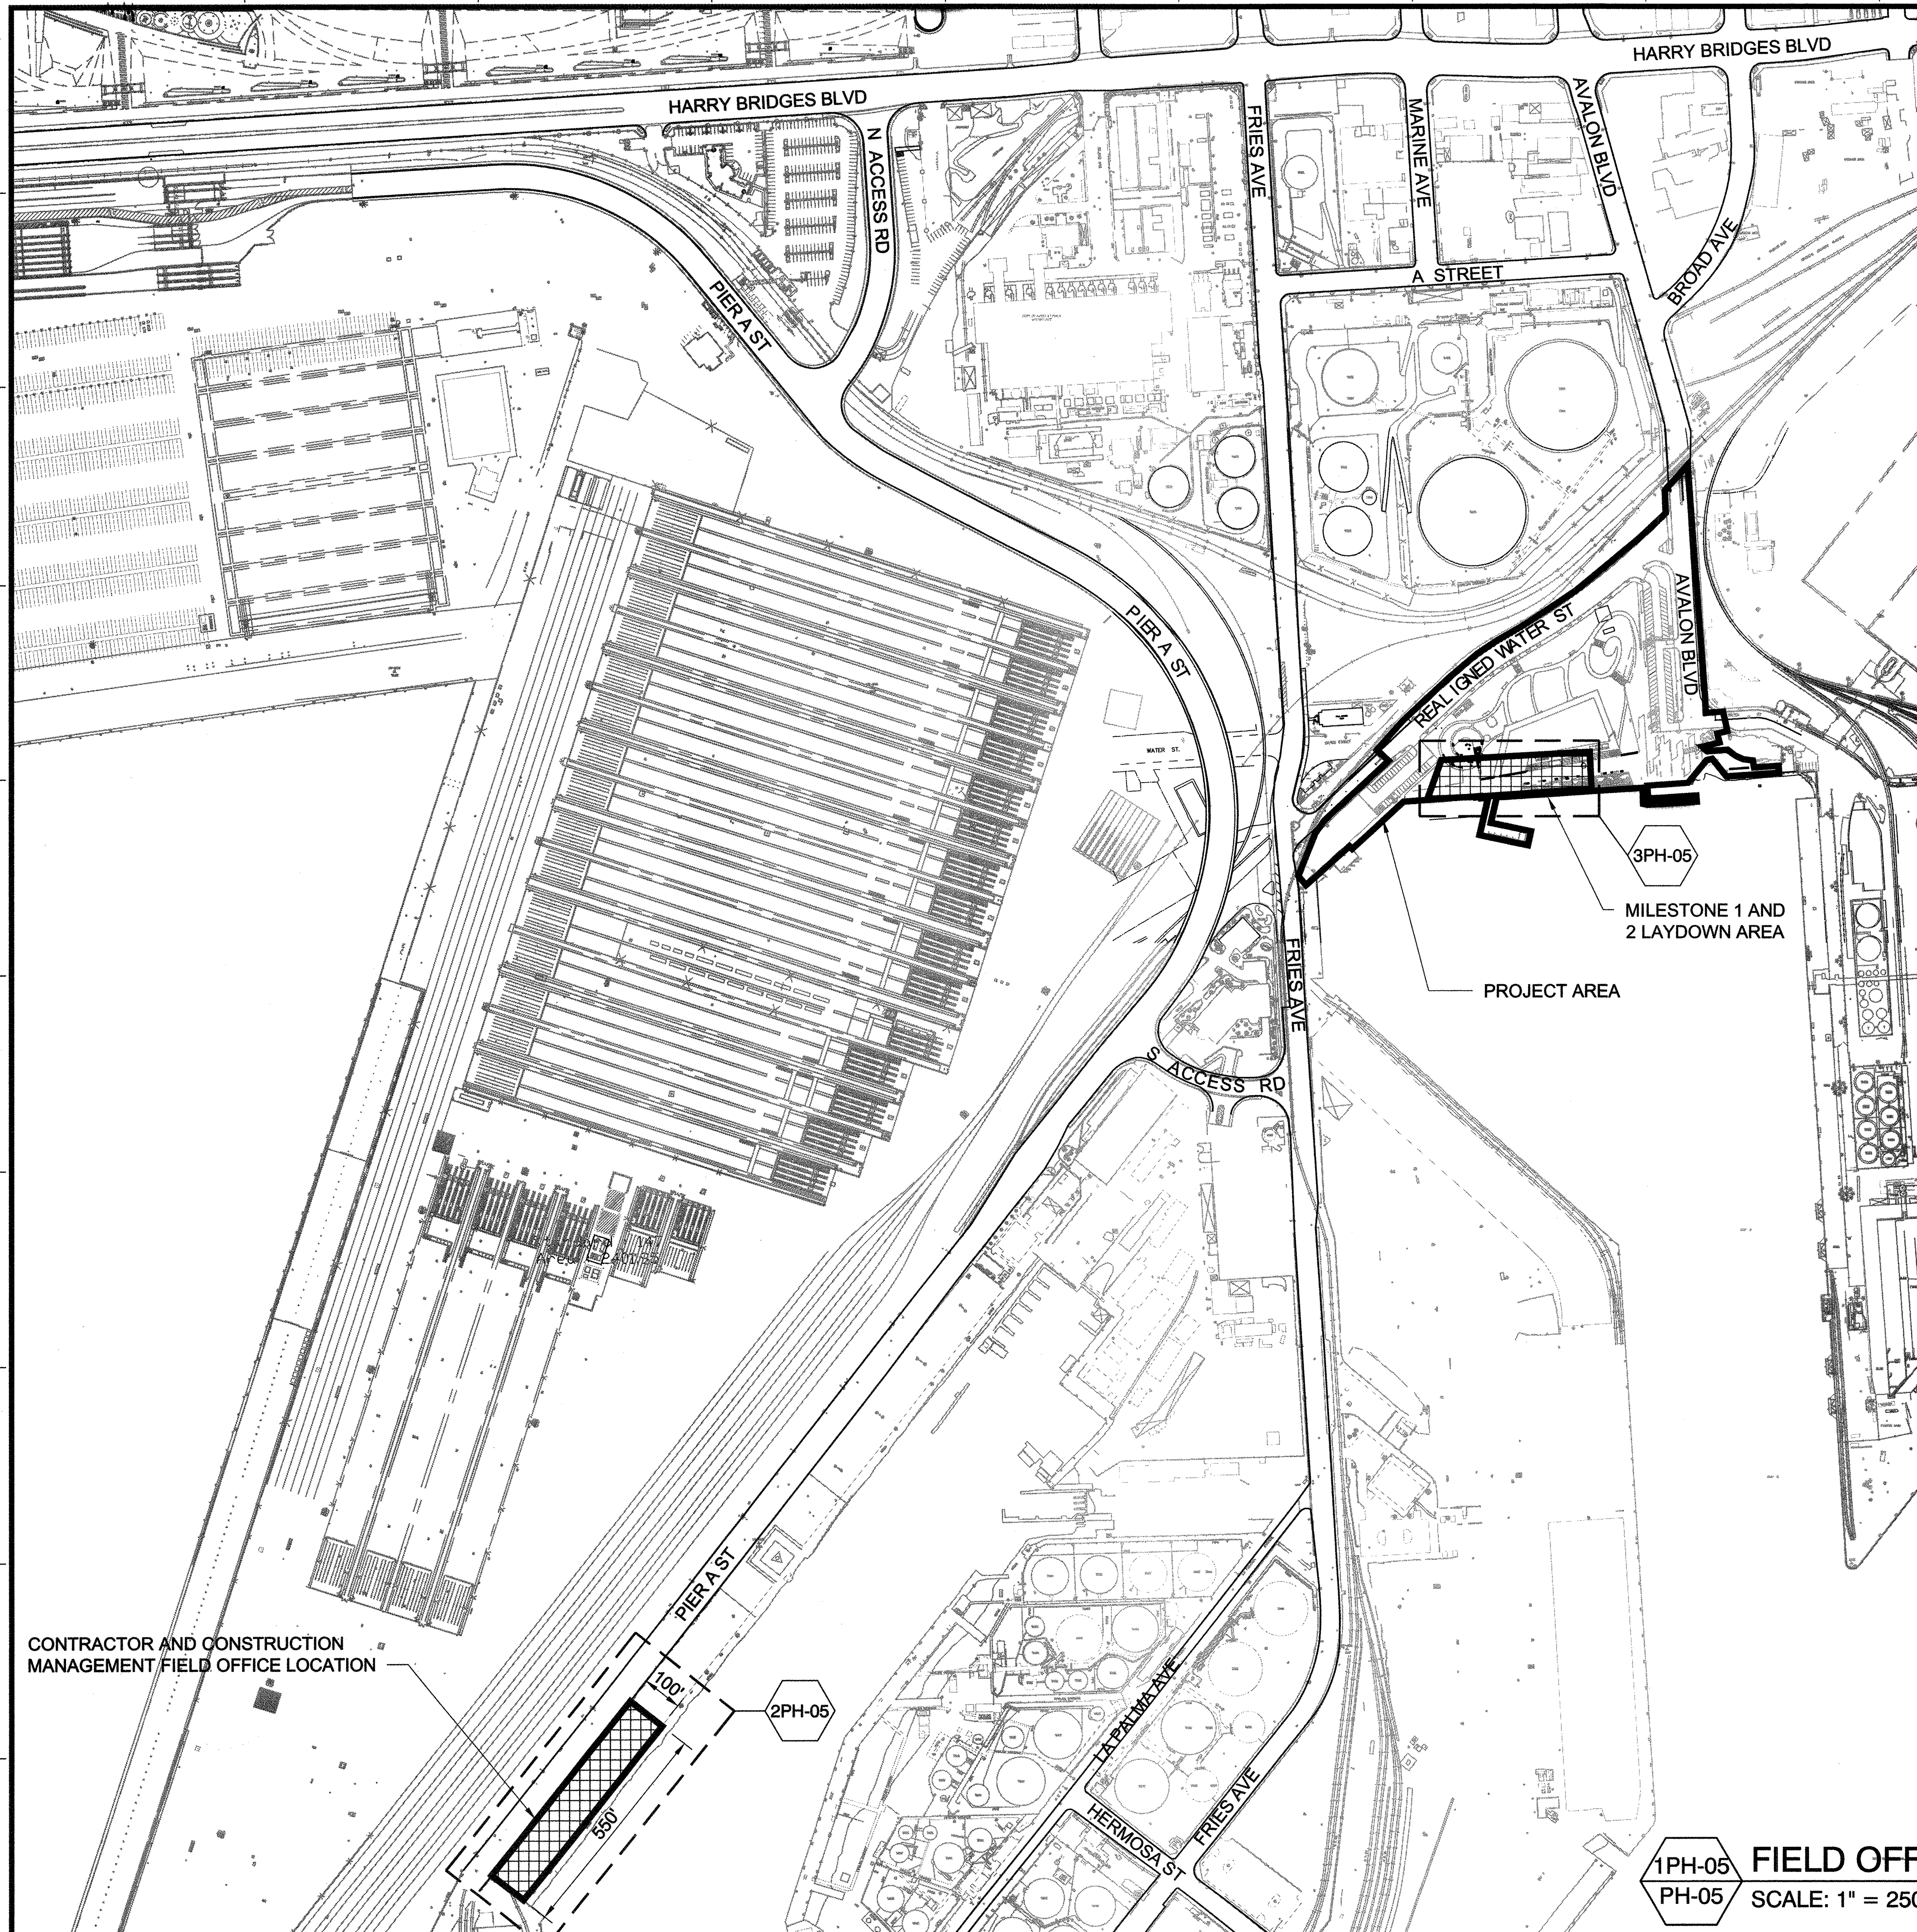

1PH-05 / PH-05 **FIELD OFFICE SITE PLAN**
SCALE: 1" = 250'

N

0 250' 500'

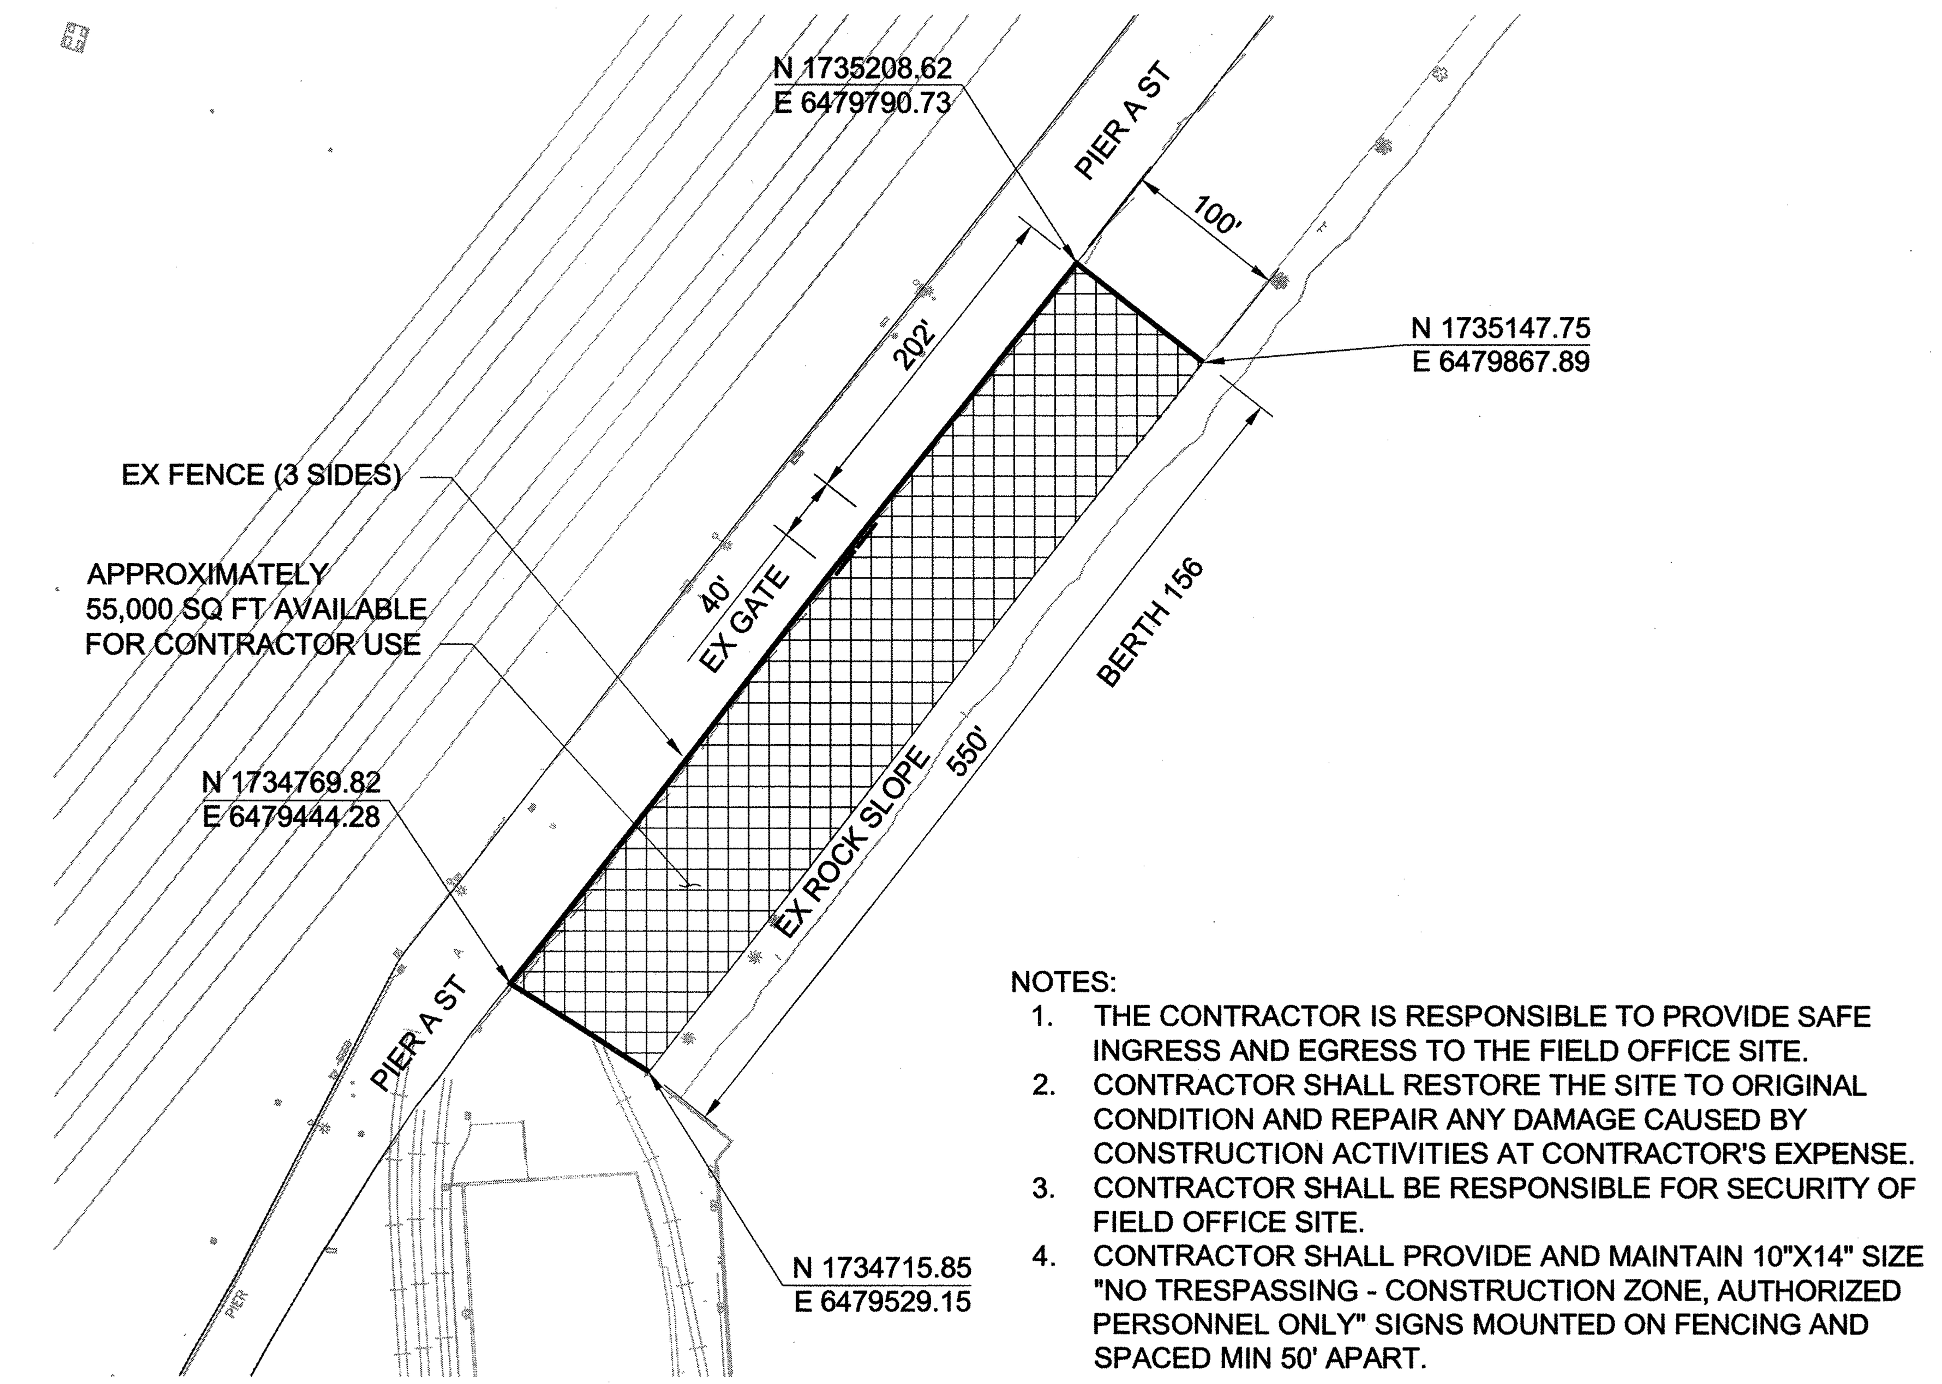

NOTES:
1. THE CONTRACTOR IS RESPONSIBLE TO PROVIDE SAFE INGRESS AND EGRESS TO THE FIELD OFFICE SITE.
2. CONTRACTOR SHALL RESTORE THE SITE TO ORIGINAL CONDITION AND REPAIR ANY DAMAGE CAUSED BY CONSTRUCTION ACTIVITIES AT CONTRACTOR'S EXPENSE.
3. CONTRACTOR SHALL BE RESPONSIBLE FOR SECURITY OF FIELD OFFICE SITE.
4. CONTRACTOR SHALL PROVIDE AND MAINTAIN 10"X14" SIZE "NO TRESPASSING - CONSTRUCTION ZONE, AUTHORIZED PERSONNEL ONLY" SIGNS MOUNTED ON FENCING AND SPACED MIN 50' APART.

2PH-05 / 1PH-05 **ENLARGED FIELD OFFICE SITE PLAN**
SCALE: 1" = 100'

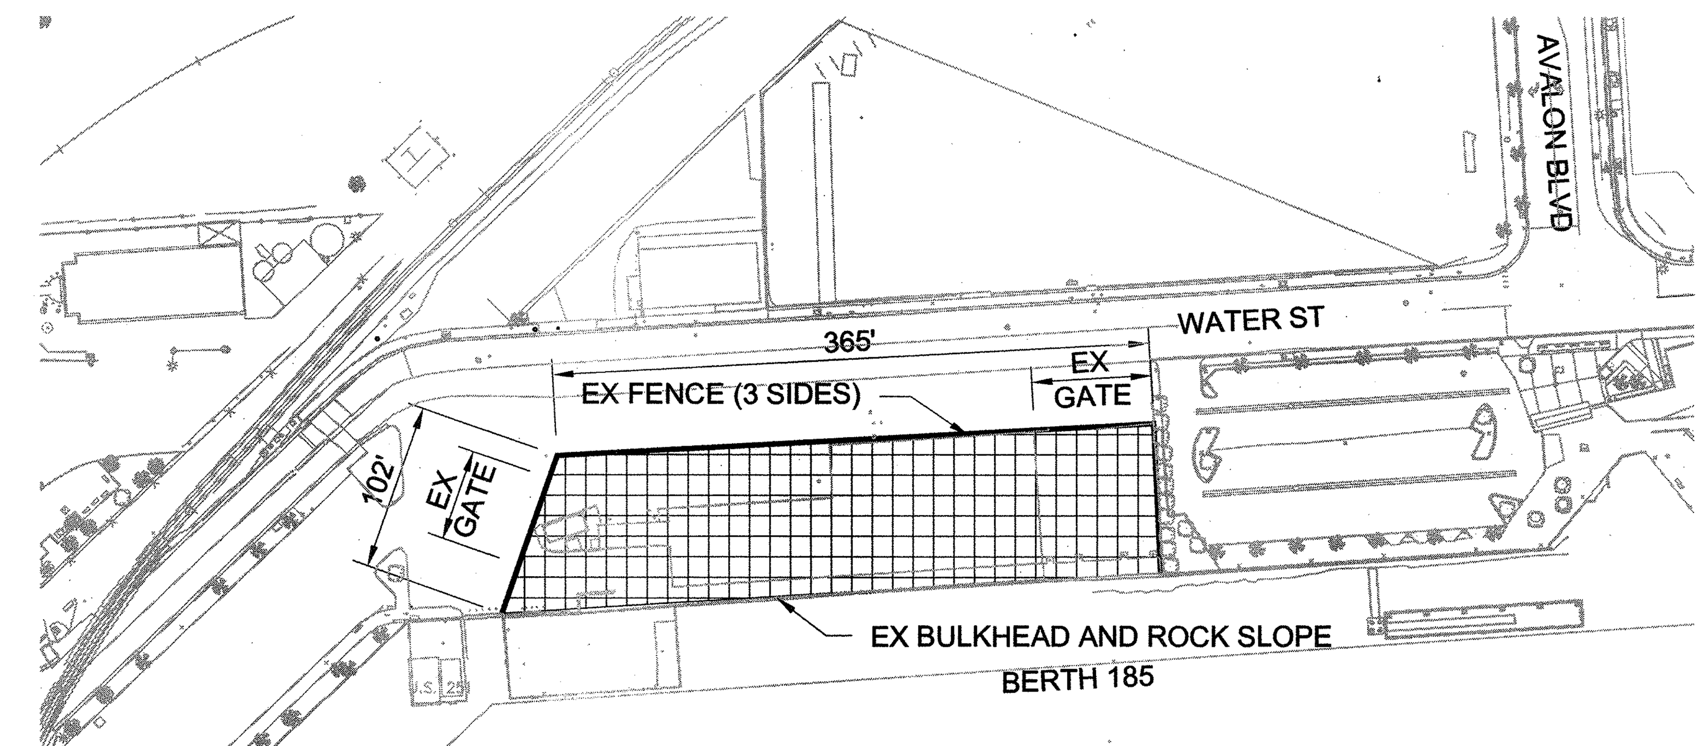

NOTES:
1. THE CONTRACTOR IS RESPONSIBLE TO PROVIDE SAFE INGRESS AND EGRESS TO LAYDOWN AREA.
2. CONTRACTOR SHALL BE RESPONSIBLE FOR SECURITY OF LAYDOWN AREA.
3. CONTRACTOR SHALL PROVIDE AND MAINTAIN 10"X14" SIZE "NO TRESPASSING - CONSTRUCTION ZONE, AUTHORIZED PERSONNEL ONLY" SIGNS MOUNTED ON FENCING AND SPACED MIN 50' APART.
4. SEE PH SHEETS FOR MILESTONE SCHEDULE

3PH-05 / 1PH-05 **MILESTONE 1 AND 2 LAYDOWN AREA**
SCALE: 1" = 100'

TRANSMITTAL 2

NO.	DATE	DRAWN	REVISIONS -	CHK'D	APP'D	NO.	DATE	DRAWN	REVISIONS -	CHK'D	APP'D

SCALE: AS SHOWN
DRAWN: H. CISNEROS
CHECKED: C. HONEYBONE
DESIGNED: H. CISNEROS
ENGINEER / ARCHITECT

CHIEF OF DESIGN
ASSISTANT CHIEF HARBOR ENGINEER
CHIEF HARBOR ENGINEER 2-18-20 DATE

WILMINGTON WATERFRONT PROMENADE
FIELD OFFICE PLAN

THE PORT OF LOS ANGELES
ENGINEERING DIVISION
425 S. PALOS VERDES STREET SAN PEDRO CA 90731-3309

DRAWING NUMBER: 1-3192
SHEET NUMBER: PH-05

POLAPRO1_10/2012_R.B.

DWG: \\ENGSEYMOUR\ondrive\cadd\project\1-3192 Wilmington Waterfront Promenade\Production\PH\PH-05.dwg USER: CISNEROSH
DATE: Feb 13, 2020 9:21am XREFS: 1-3192 KP-XREF 1-3192 LW-XREF 1-3192 SUBS 1-3192 U-XREF 1-3192 TRAILER SITE TOPO 1-3192 LM-XREF E6358_A-HAC-TEST IMAGES: