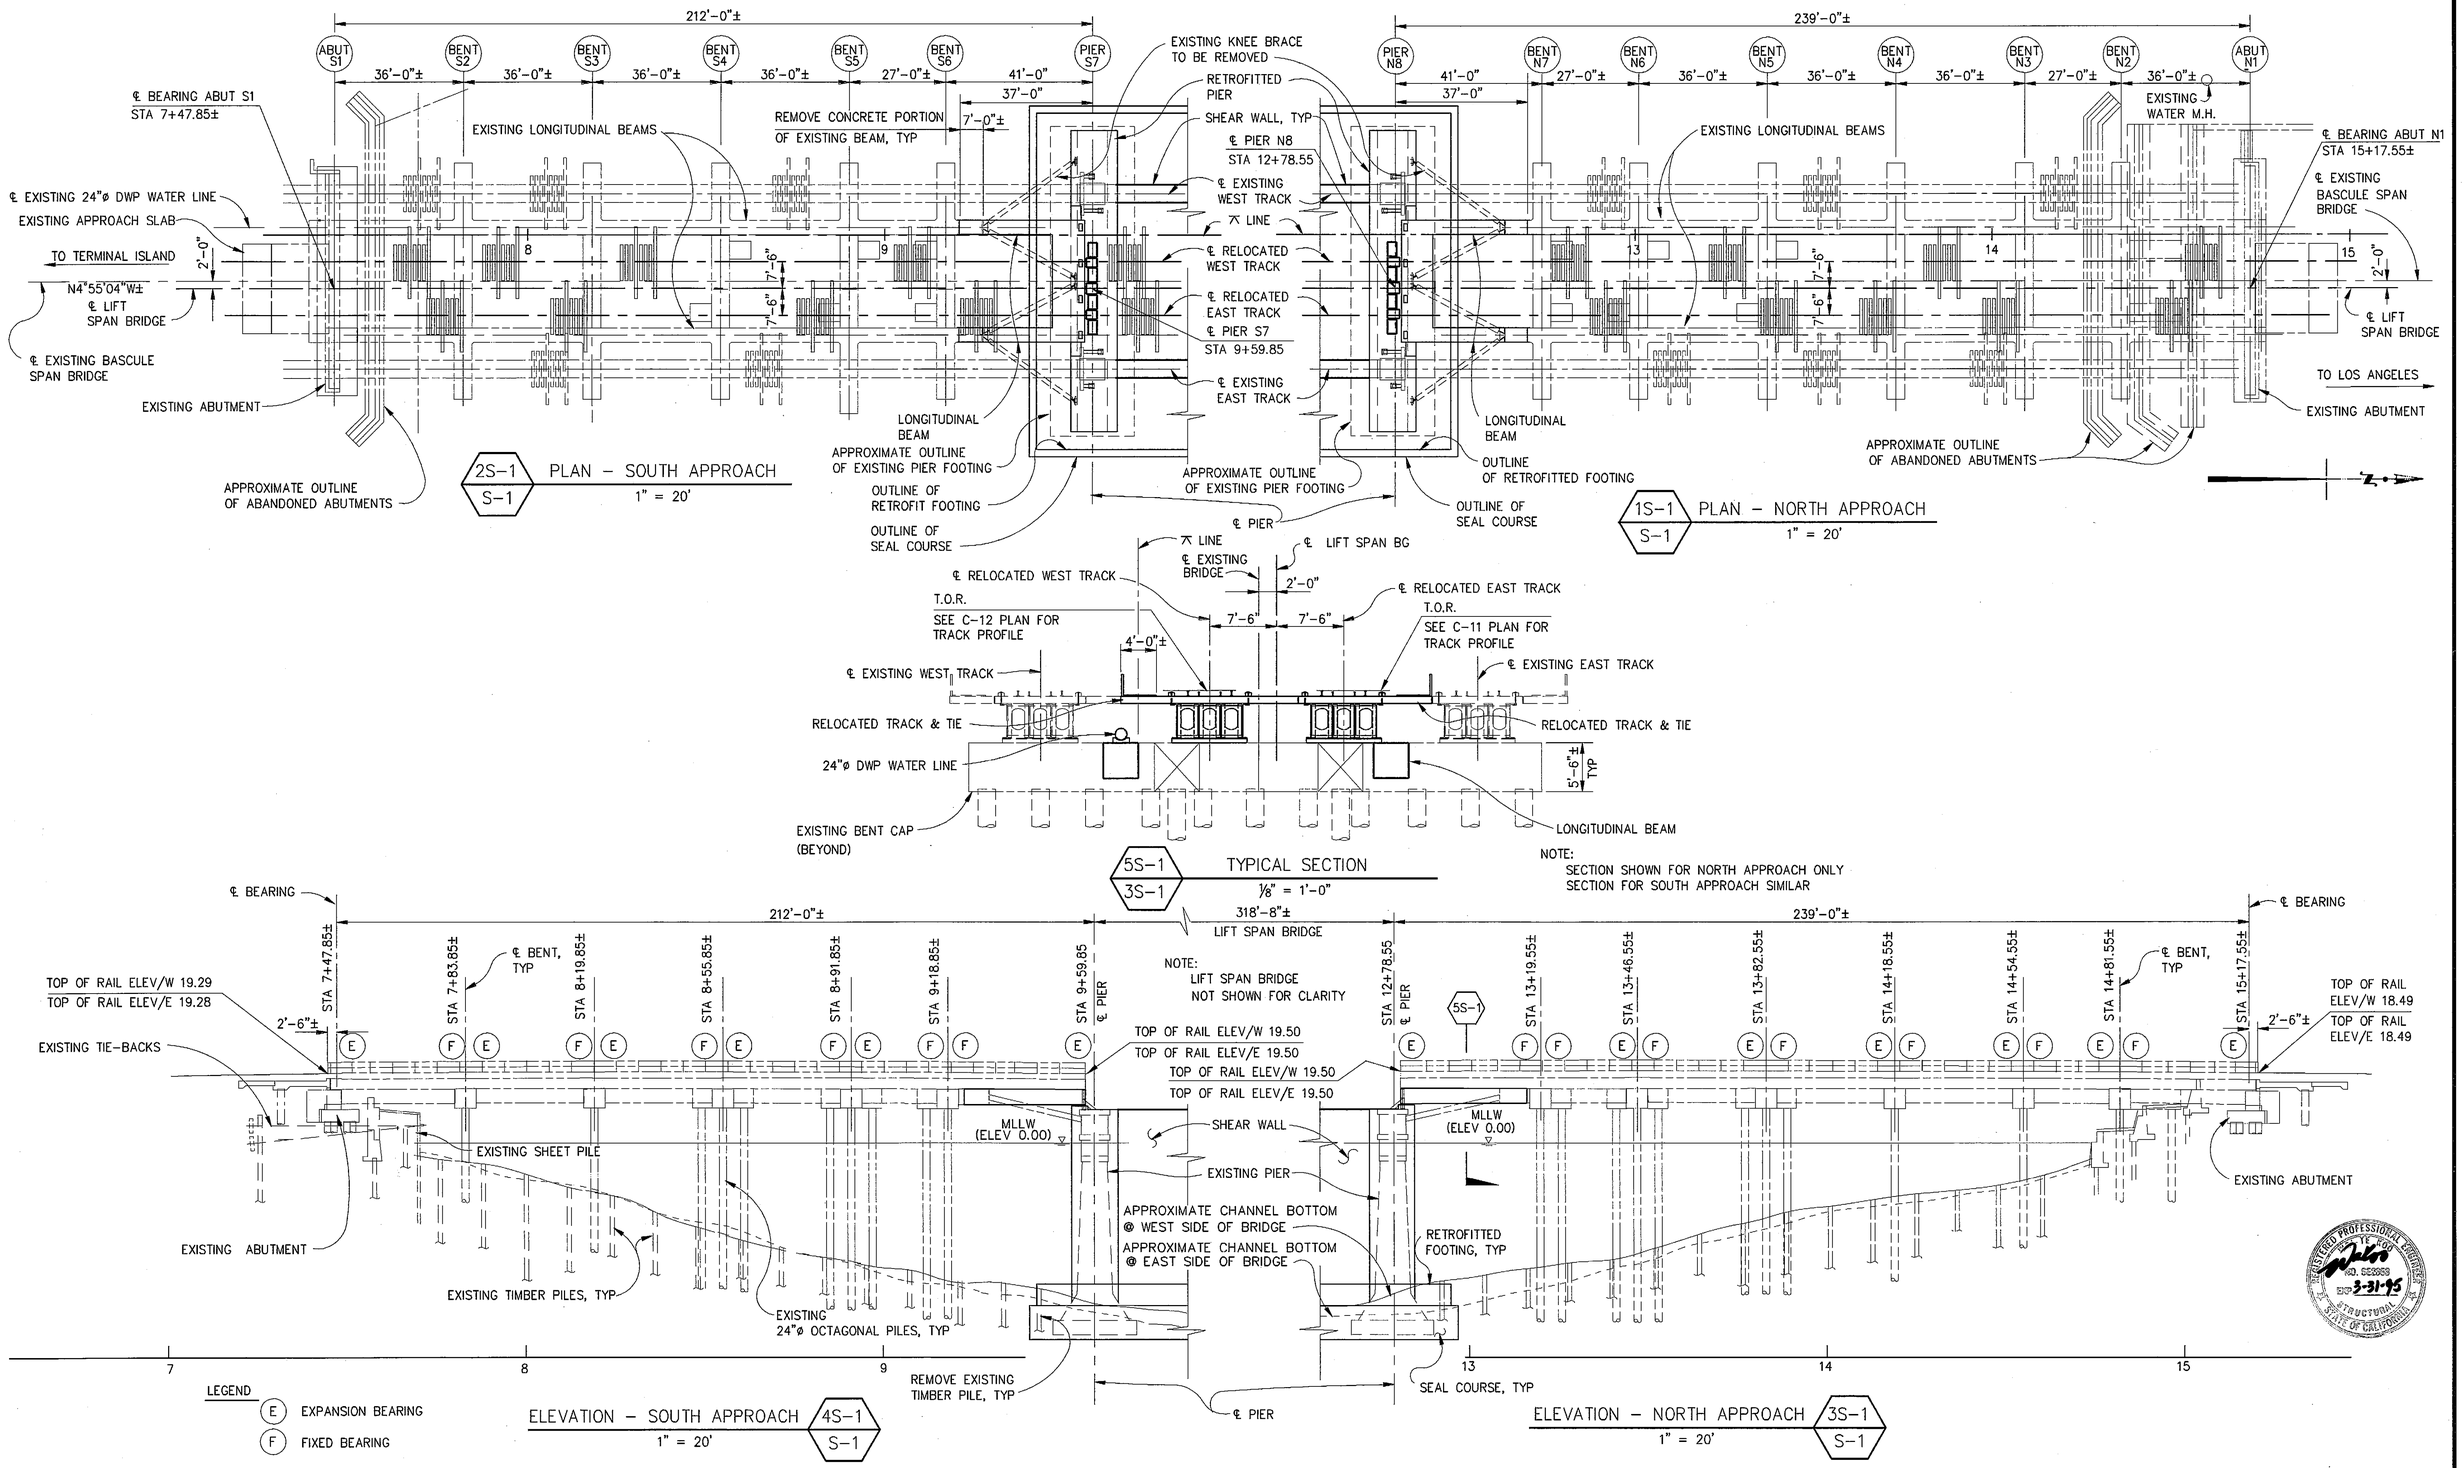

NO	DATE	DRAWN	REVISIONS	APP'D	P.D.L.A.	NO	DATE	DRAWN	REVISIONS	APP'D	P.D.L.A.

		DATE
SCALE: AS SHOWN		
DRAWN BY:	N. SHU	12-94
CHECKED:	W. KOO	12-94
DESIGNED:	P. LI	
PROJECT MGR.		
WILLIAM R. HUGHES		

HNTB
HOWARD NEEDLES TAMMEN & BERGENDOFF
36 EXECUTIVE PARK
SUITE 200
IRVINE, CALIFORNIA 92714

UKA

PLANS PREPARED BY:
W. Koo & Associates, Inc.
Structural Engineers
792 TOWN AND COUNTRY ROAD
ORANGE, CALIFORNIA 92665
(714)569-1034 • FAX(714)569-0786

BADGER AVENUE BRIDGE REPLACEMENT - PHASE II

STRUCTURAL PLAN

WORLDPORT L.A.
ENGINEERING DIVISION P.O. BOX 151 SAN PEDRO, CALIF.

DRAWING NUMBER
1-1991 S-1