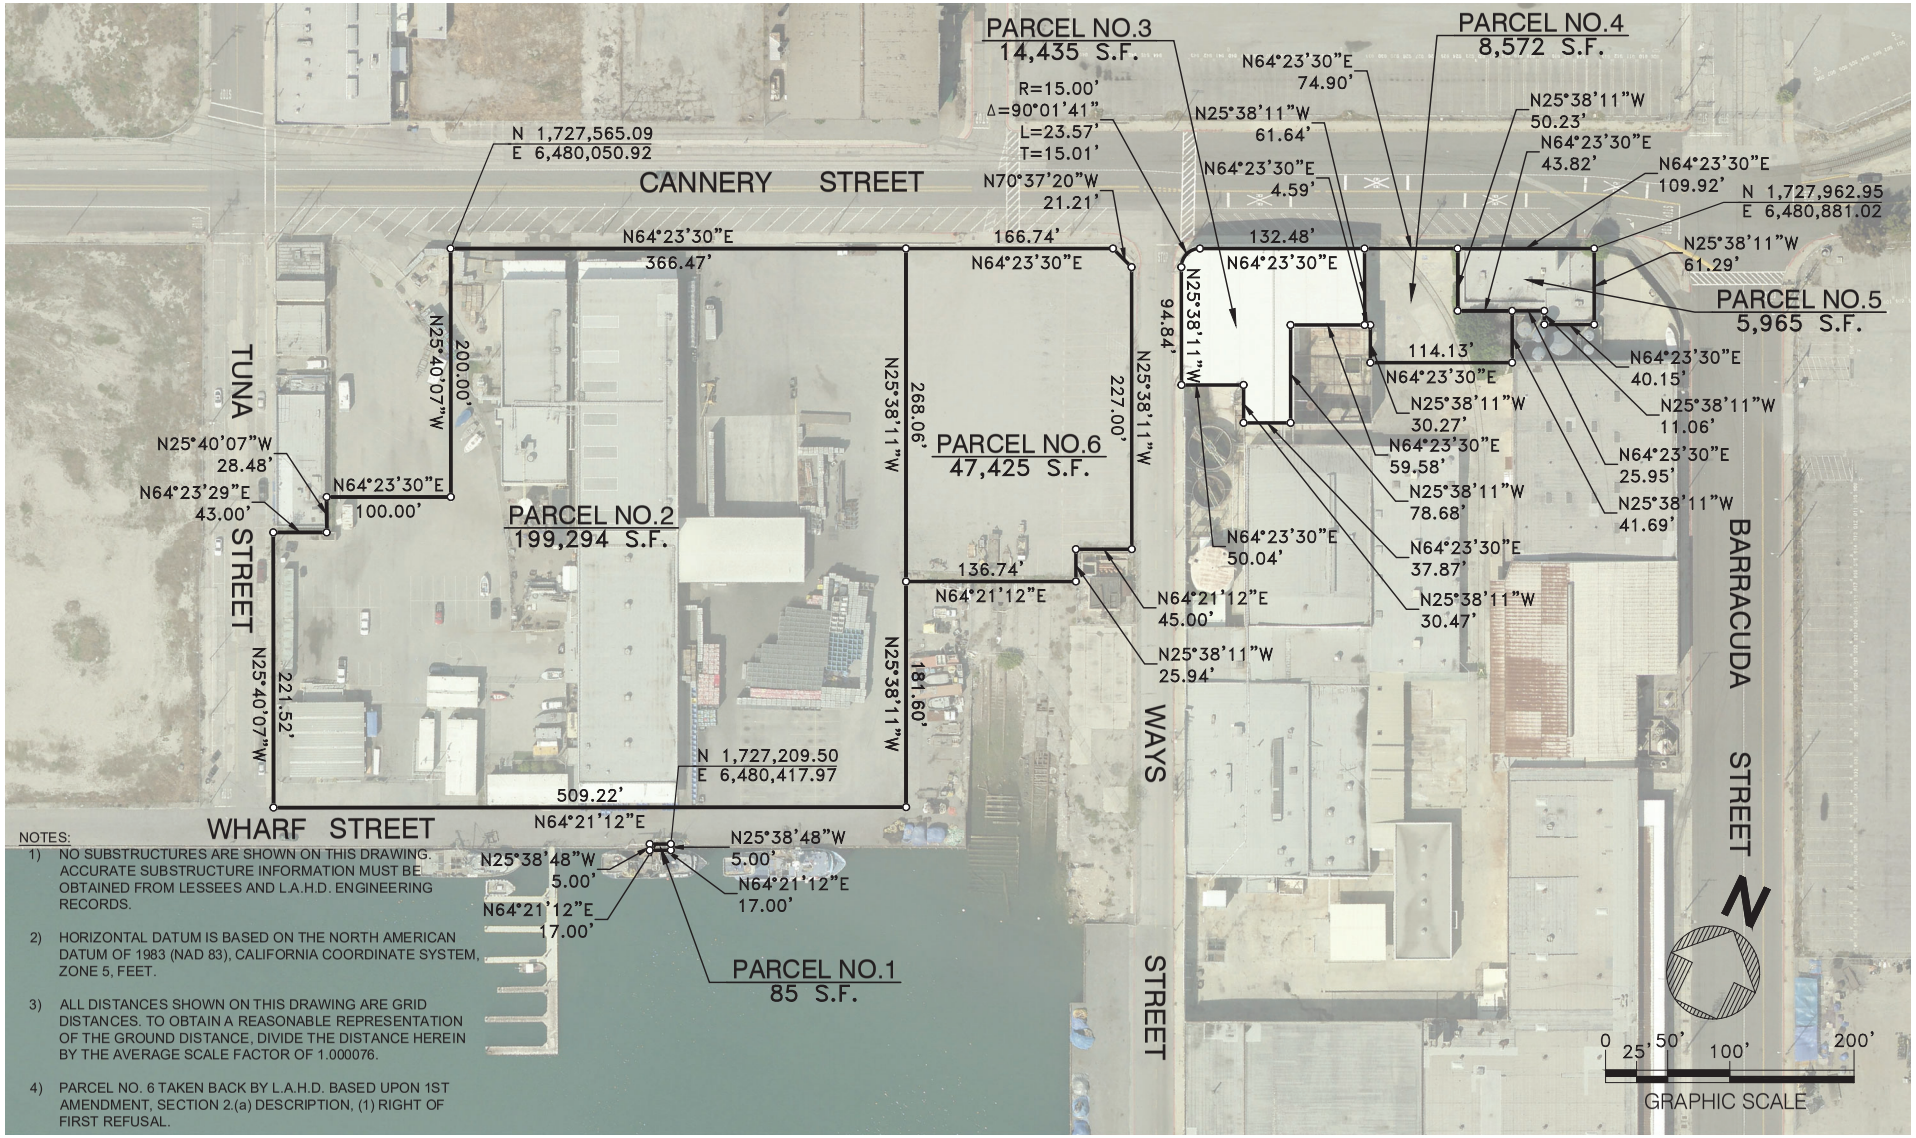

NOTES:

1) NO SUBSTRUCTURES ARE SHOWN ON THIS DRAWING. ACCURATE SUBSTRUCTURE INFORMATION MUST BE OBTAINED FROM LESSEES AND L.A.H.D. ENGINEERING RECORDS.

2) HORIZONTAL DATUM IS BASED ON THE NORTH AMERICAN DATUM OF 1983 (NAD 83), CALIFORNIA COORDINATE SYSTEM, ZONE 5, FEET.

3) ALL DISTANCES SHOWN ON THIS DRAWING ARE GRID DISTANCES. TO OBTAIN A REASONABLE REPRESENTATION OF THE GROUND DISTANCE, DIVIDE THE DISTANCE HEREIN BY THE AVERAGE SCALE FACTOR OF 1.000076.

4) PARCEL NO. 6 TAKEN BACK BY L.A.H.D. BASED UPON 1ST AMENDMENT, SECTION 2.(a) DESCRIPTION, (1) RIGHT OF FIRST REFUSAL.

NO.	DATE	DRAWN	REVISIONS -	CHK'D	APP'D
1	7/24	PH	REVISED PARCEL NO. 2	PH	CLB

NO.	DATE	DRAWN	REVISIONS -	CHK'D	APP'D

SCALE: 1"=100'
DRAWN: P. HOANG
CHECKED: C. SAR
DESIGNED: P. HOANG
ENGINEER / ARCHITECT
Phuck Hoang

CHIEF OF DESIGN
ASSISTANT CHIEF HARBOR ENGINEER
CHIEF HARBOR ENGINEER 4-23-24 DATE

PERMIT MAP - AUTHORITY NO. P892

CAL MARINE FISH COMPANY, LLC

THE PORT OF LOS ANGELES
ENGINEERING DIVISION
425 S. PALOS VERDES STREET SAN PEDRO CA 90731-3309

DRAWING NUMBER 45713
SHEET NUMBER

DWG: N:\cad\Cadd\Exhibits\45713 REV 1.dwg USER: HOANGP
DATE: Jul 11, 2024 2:15pm XREFS: IMAGES-PAOLA_1