State Route 47/Vincent Thomas Bridge & Front Street/ Harbor Boulevard Interchange Reconfiguration

TRANSMITTAL 3: PROJECT VICINITY MAP
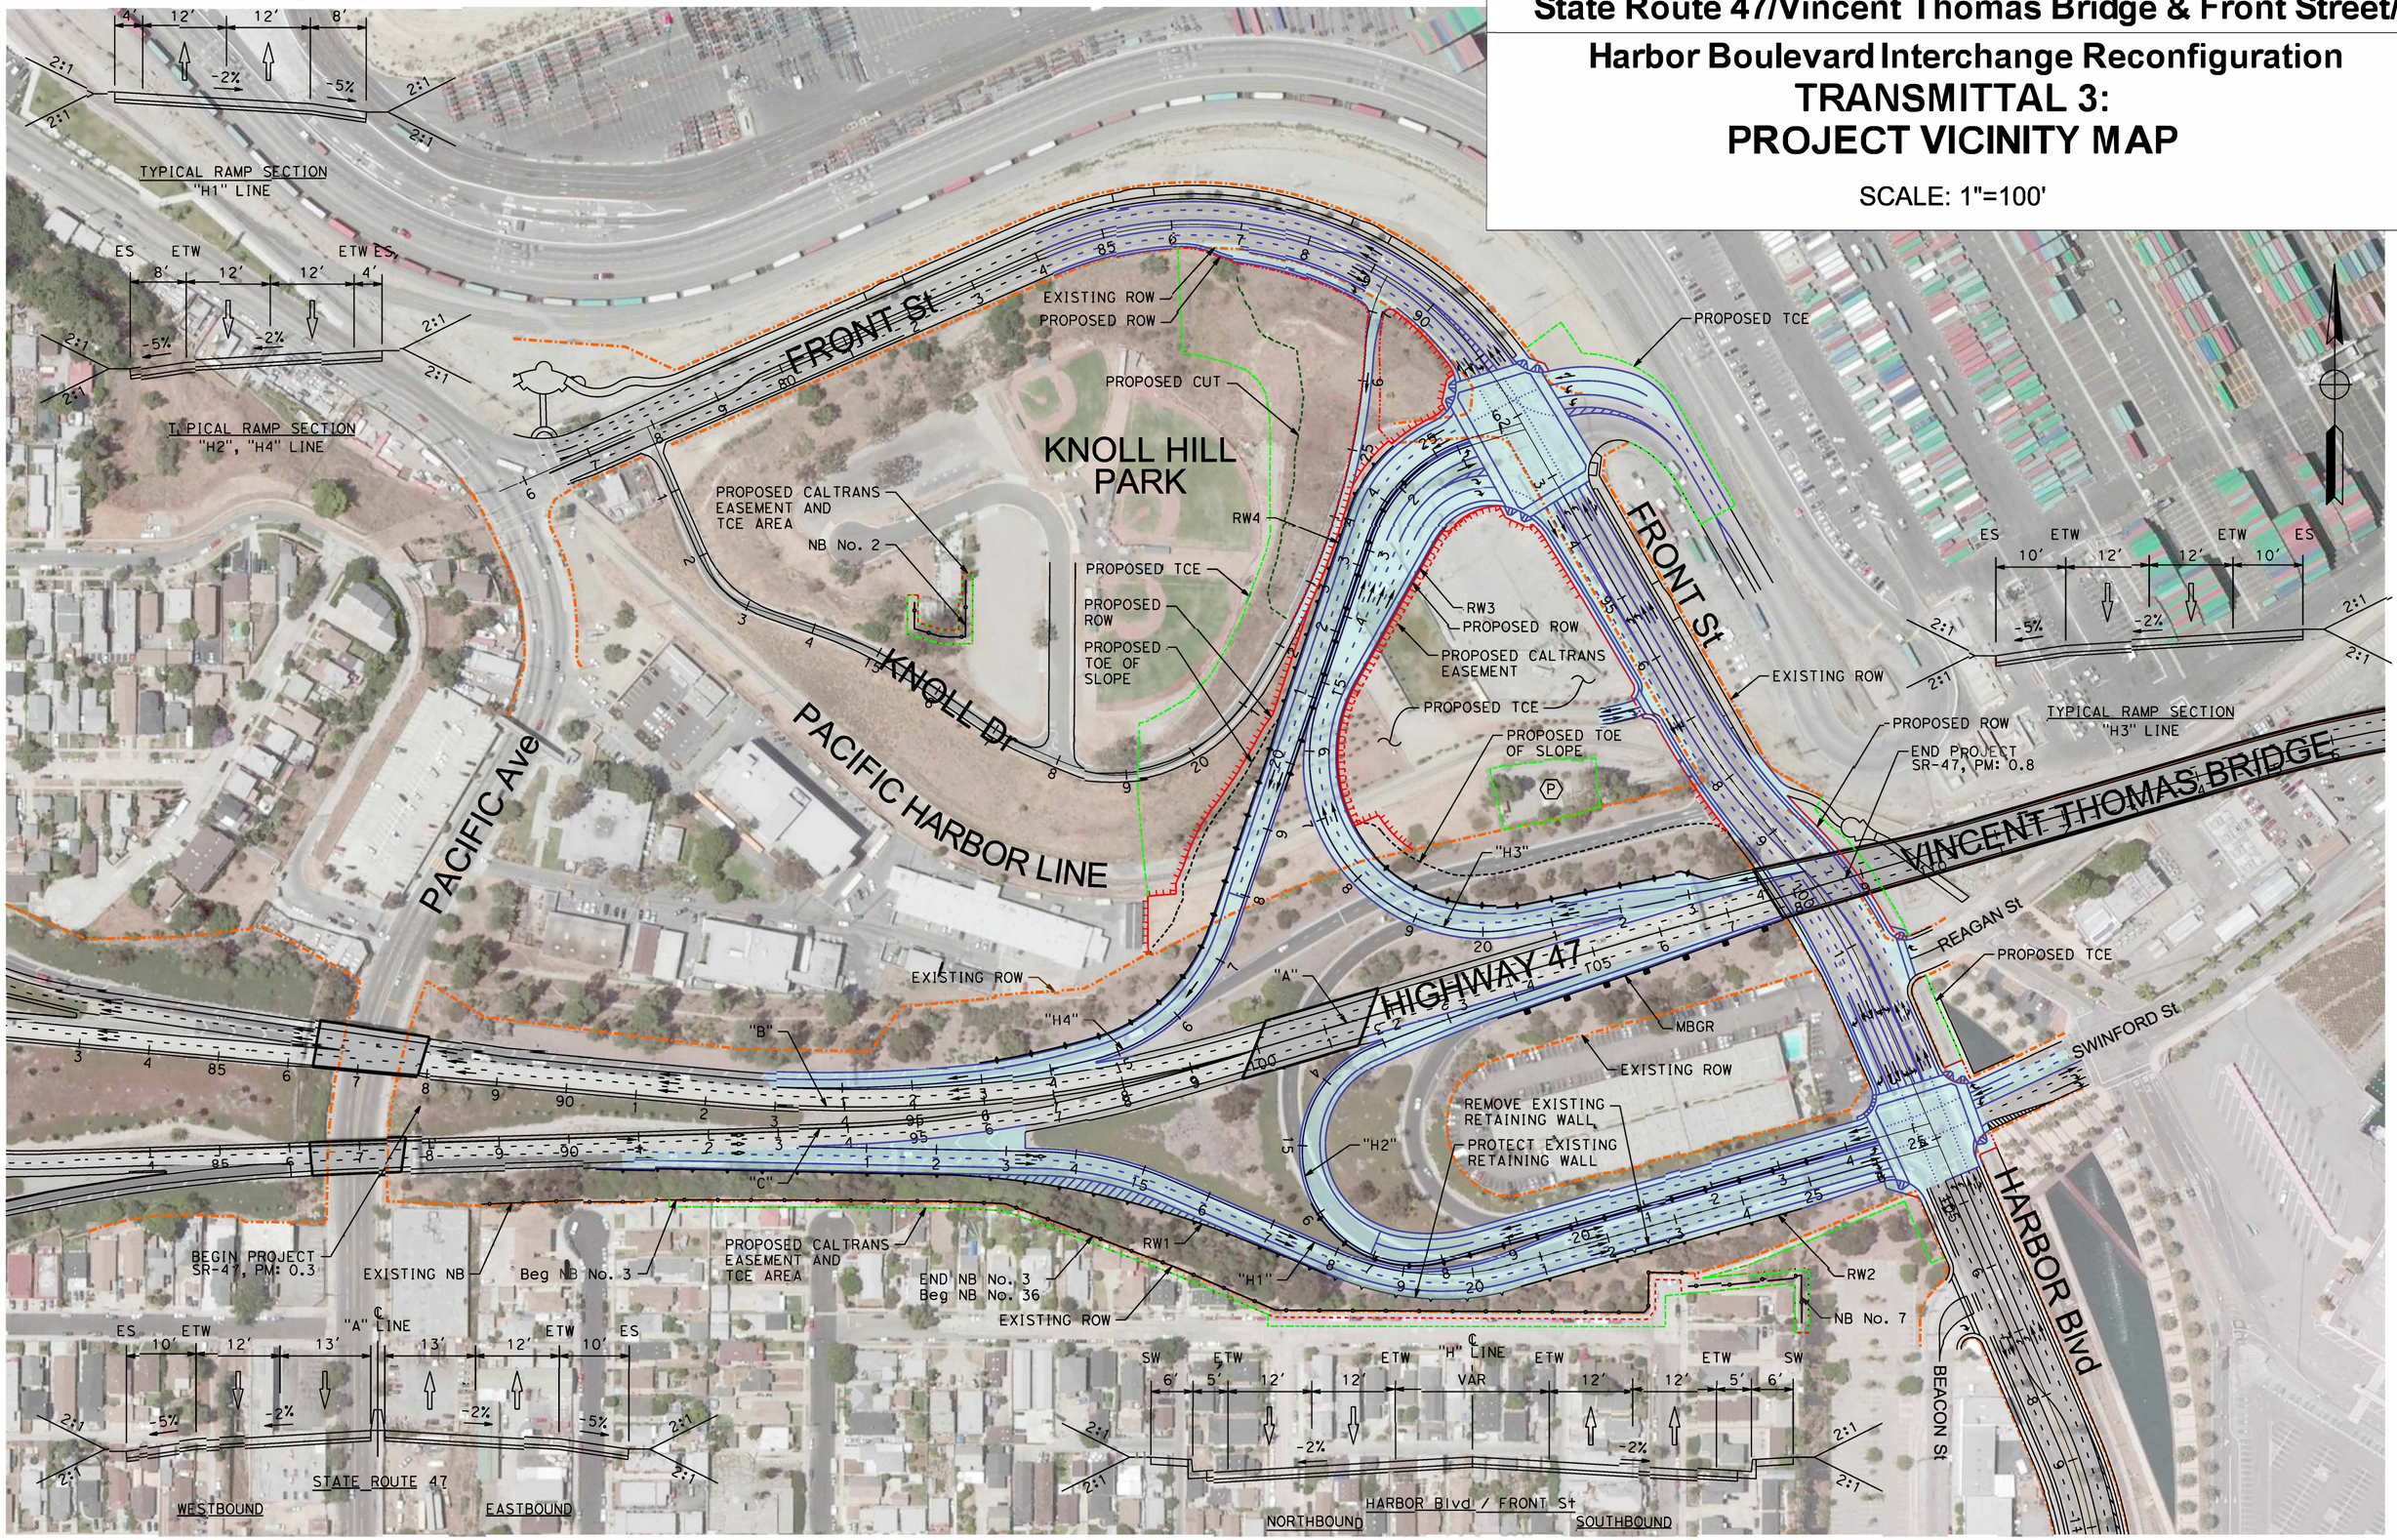
SCALE: 1"=100'